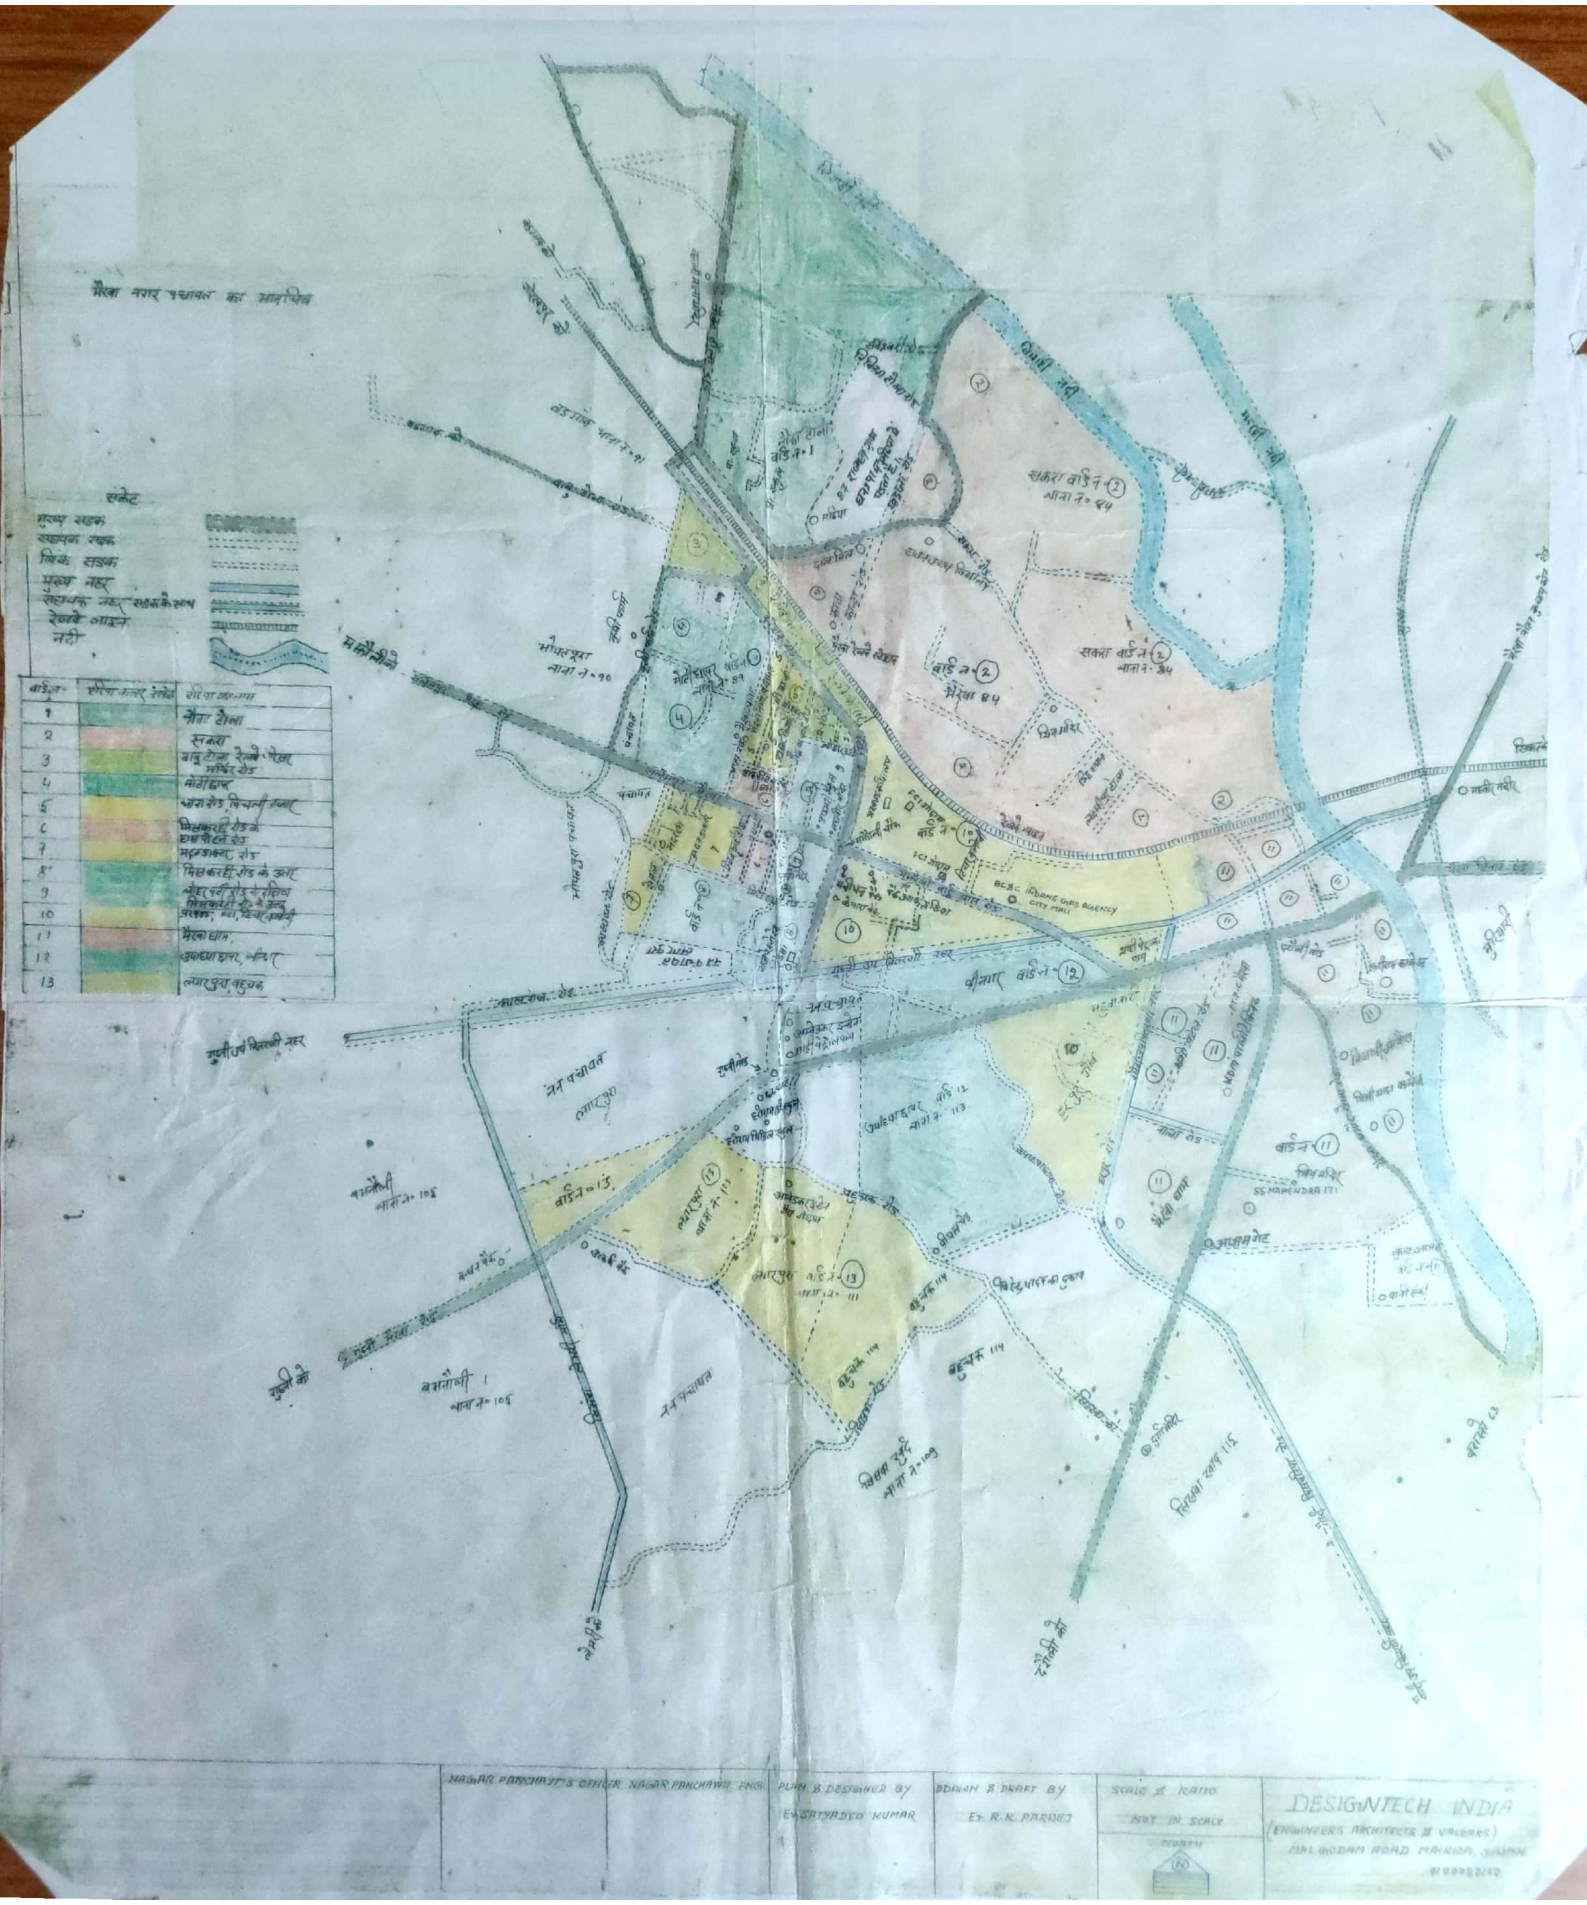

NAGAR PANCHAYAT'S OFFICER	NAGAR PANCHAYAT ENGG.	PLAN & DESIGNED BY	DRAWN & DRAFT BY	SCALE & RATIO	DESIGNTECH INDIA
		Er. SATYADEO KUMAR	Er. R.K. PARIDET	NOT IN SCALE	(ENGINEERS ARCHITECTS & VALUERS)

NORTH

PAL GODAM ROAD MANDAR, SAHAR

Scanned with CamScanner